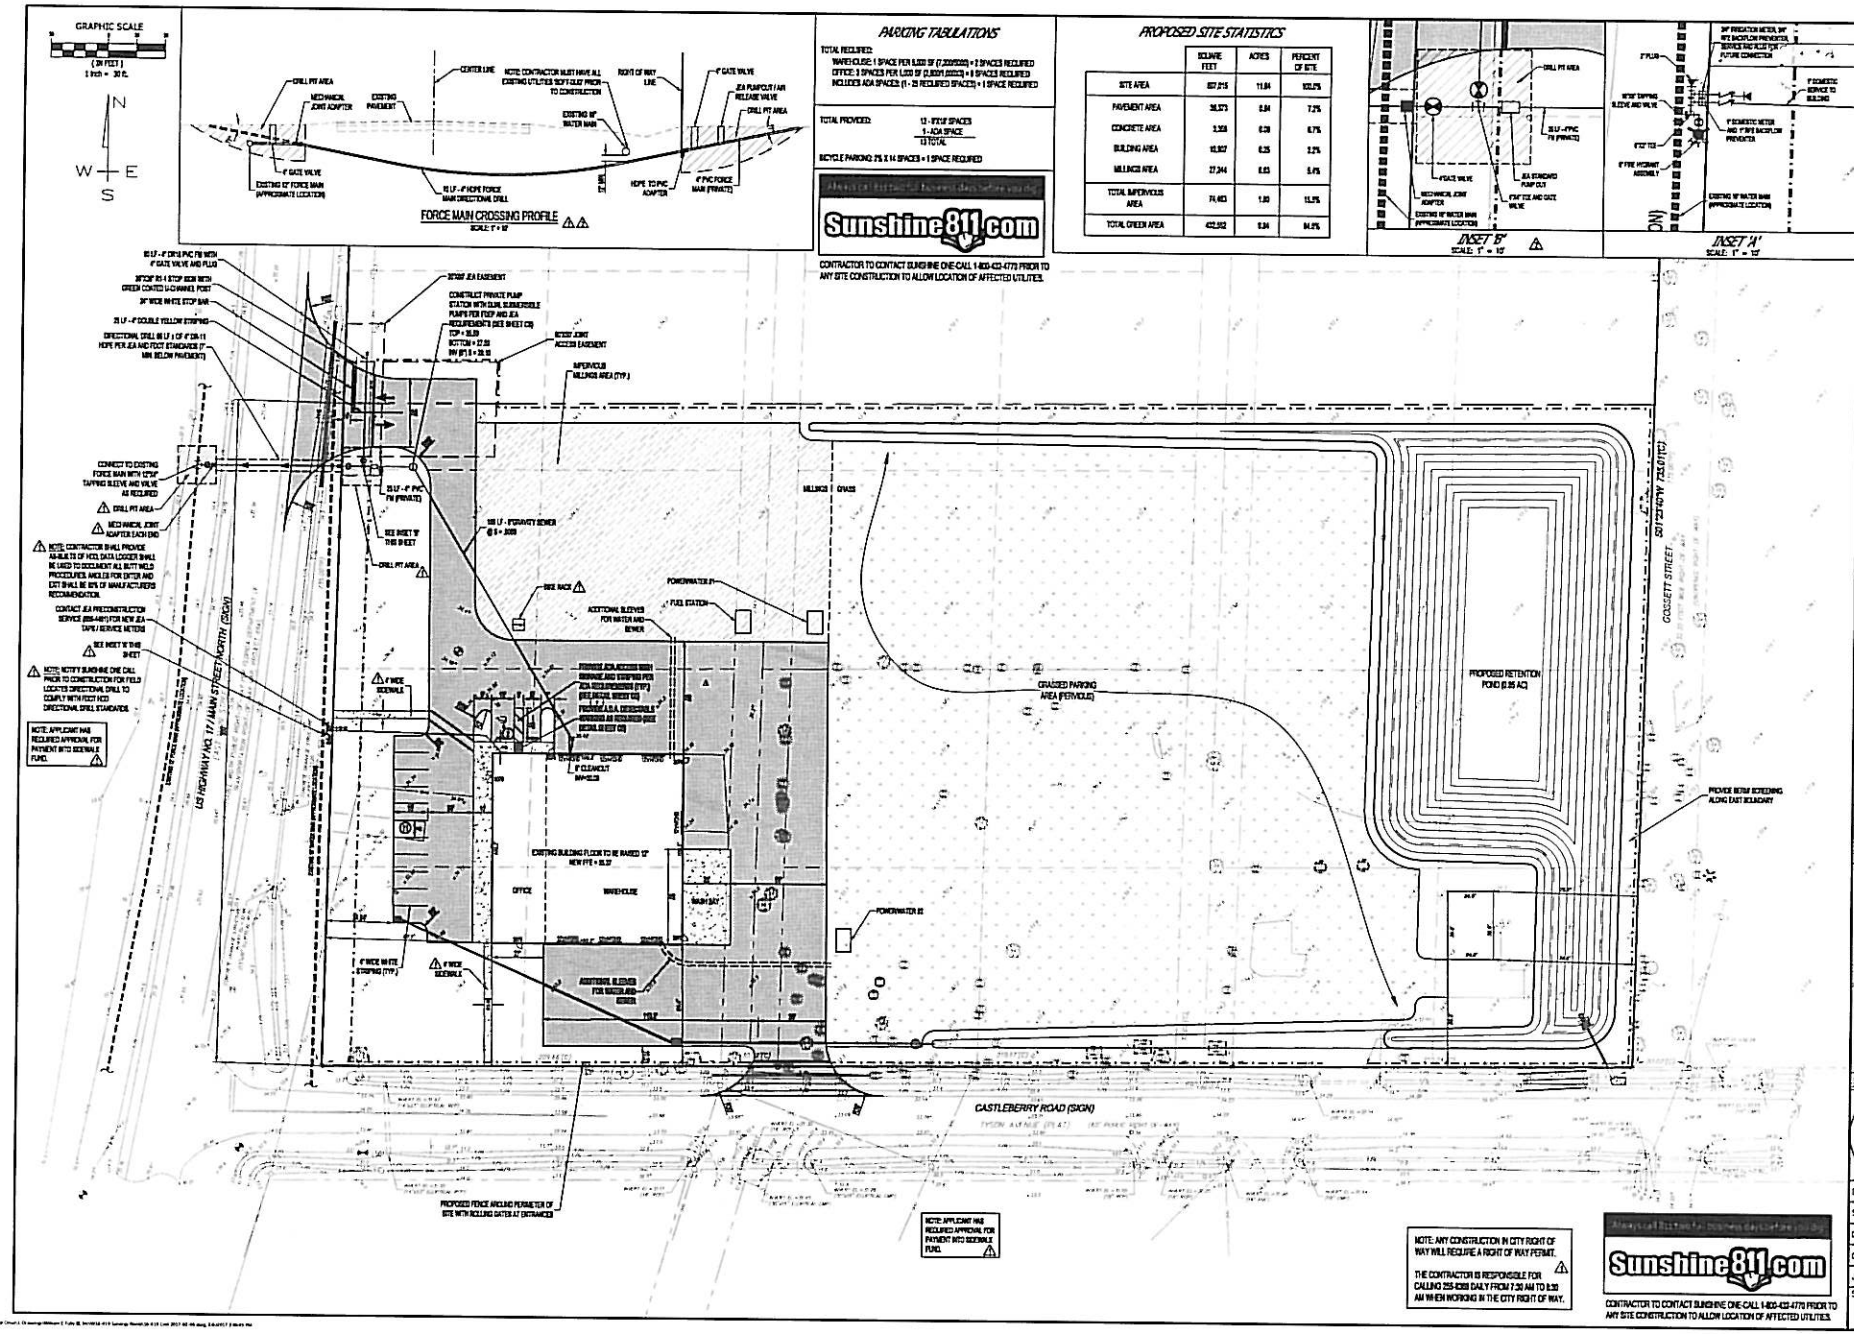

SYNERGY RENTS
14353 MAIN STREET | JACKSONVILLE, FL

GEOMETRIC AND UTILITY PLAN

WILLIAM E. (ED) TULLY III., INC.
(904) 824-6371; Fax: (904) 824-9305
Consulting Civil Engineers, FL Reg. P.E. # 36191
10625 Quail Ridge Drive - Ponte Vedra, FL 32081
Certificate of Authorization # 4576

No.	Revisions	Date	By
1	PER DEV REVIEW	02-13-17	WES
2	PER JEA COMMENTS	03-06-17	WES

Date	01-24-17
Scale	1" = 30'
Drawn	WES
Checked By	WET
Job	16-019
Sheet	C4

NOT RELEASED FOR CONSTRUCTION